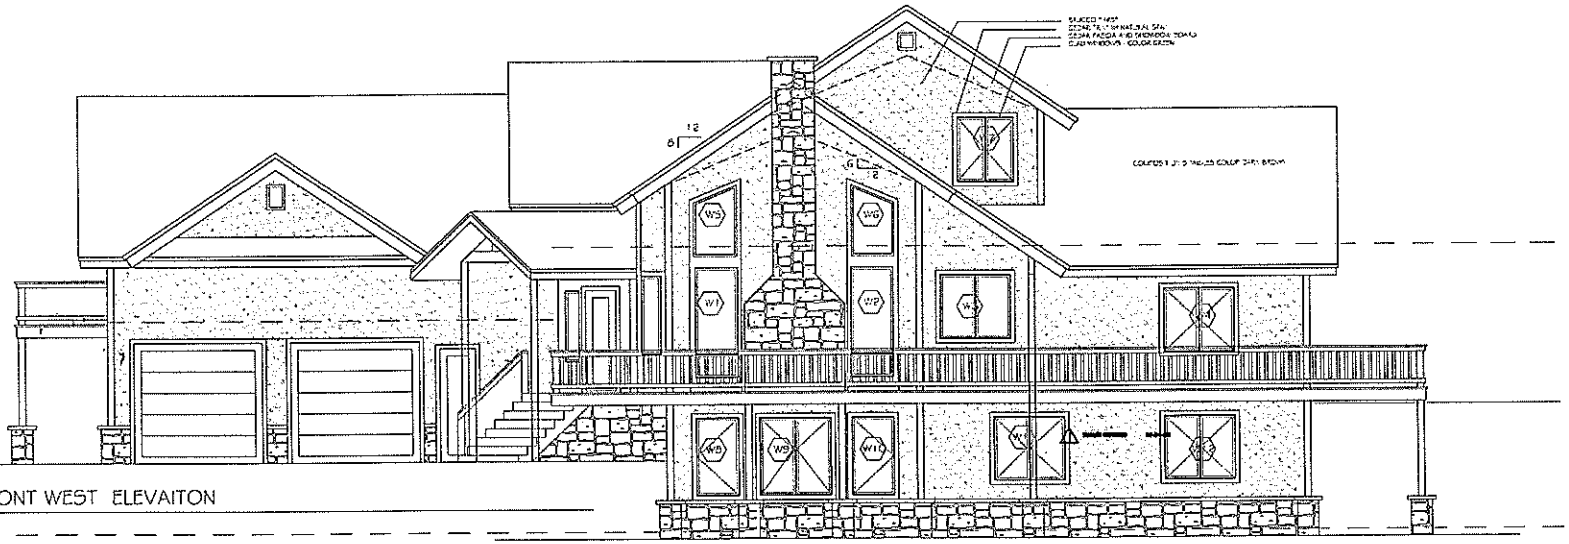

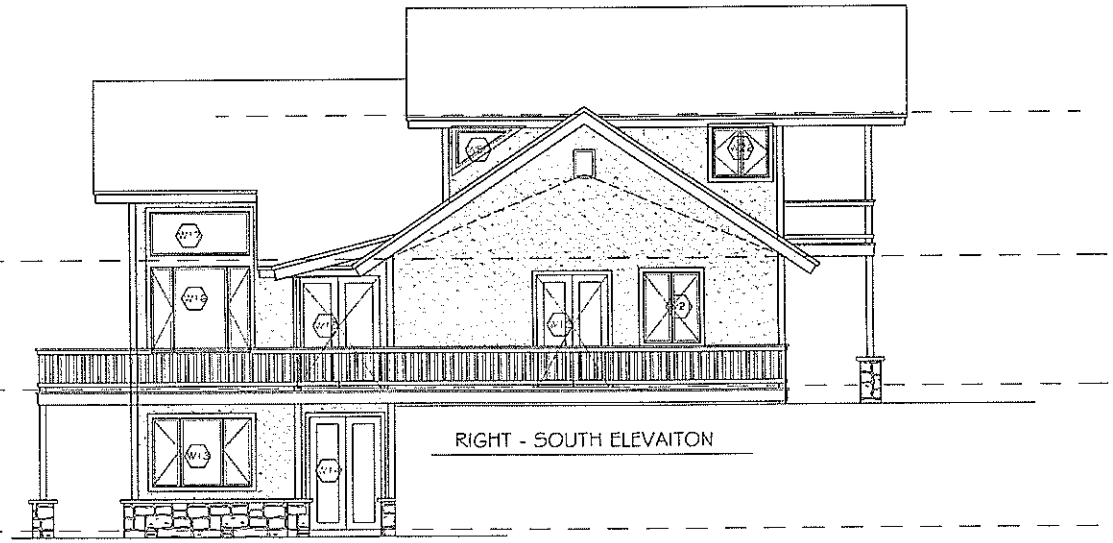

WEISSHAAR DESIGNS Inc.
Architects
P.O. Box 772223 Steamboat Springs, Colorado 80477
(970) 879-7001
Fax (970) 879-7208

WENTZEL RESIDENCE
NEW SINGLE FAMILY RESIDENCE
LOT 24 DEERWOOD RANCHES
STEAMBOAT SPRINGS, COLORADO

JOB NO
DRAWN BY LES
DESIGN BY LES

NO.	REVISION	DATE

	INITIAL	DATE

SHEET TITLE
EXTERIOR ELEVATION
SCALE 1/4" =1'-0"

PLOT DATE 6-20-04

FILE REFERENCE NEW

A3.1

THIS DRAWING IS AN INSTRUMENT OF SERVICE AND THE PROPERTY OF WEISSHAAR DESIGNS INC. AND SHALL REMAIN THEIR PROPERTY. THE USE OF THIS DRAWING SHALL BE RESTRICTED TO THE ORIGINAL SITE FOR WHICH IT WAS PREPARED AND PUBLICATION THEREOF IS EXPRESSLY LIMITED.

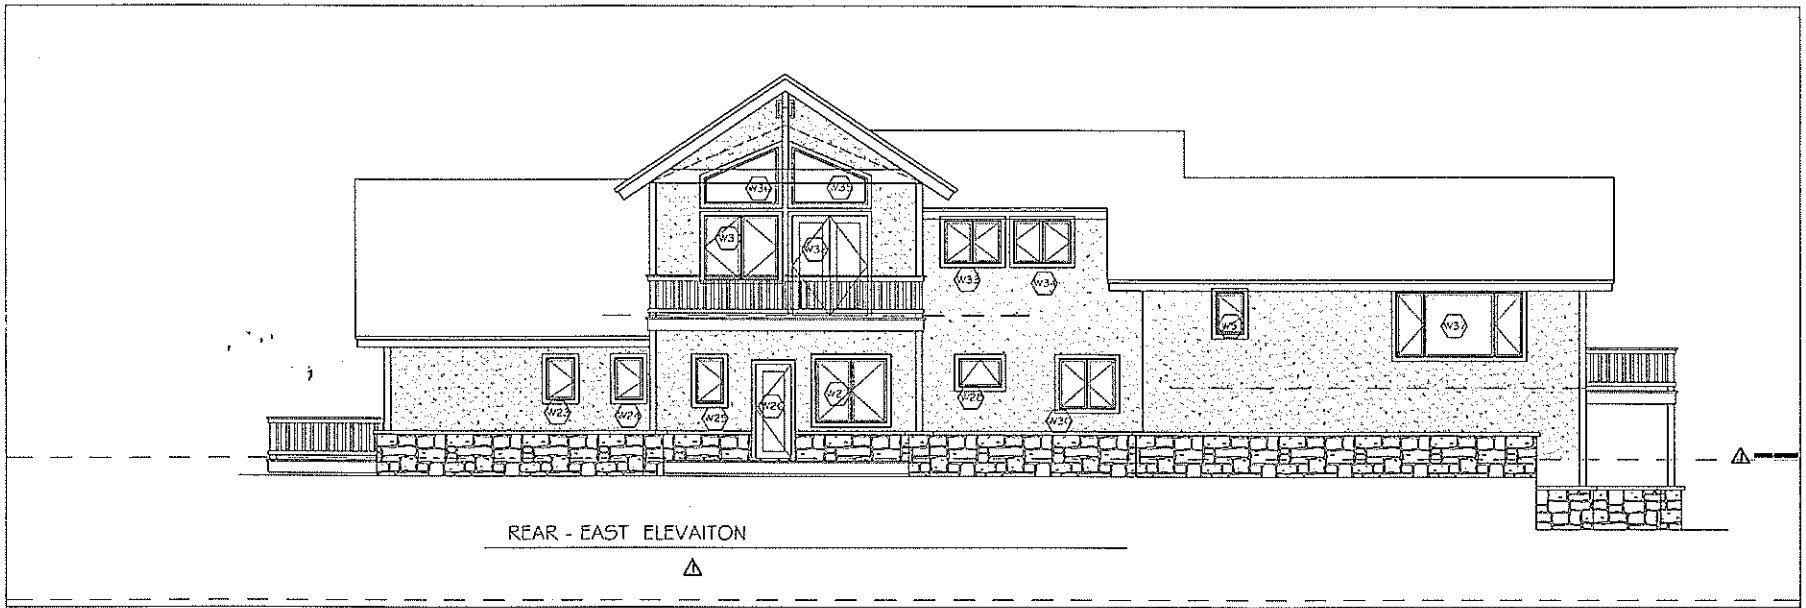

REAR - EAST ELEVAITON

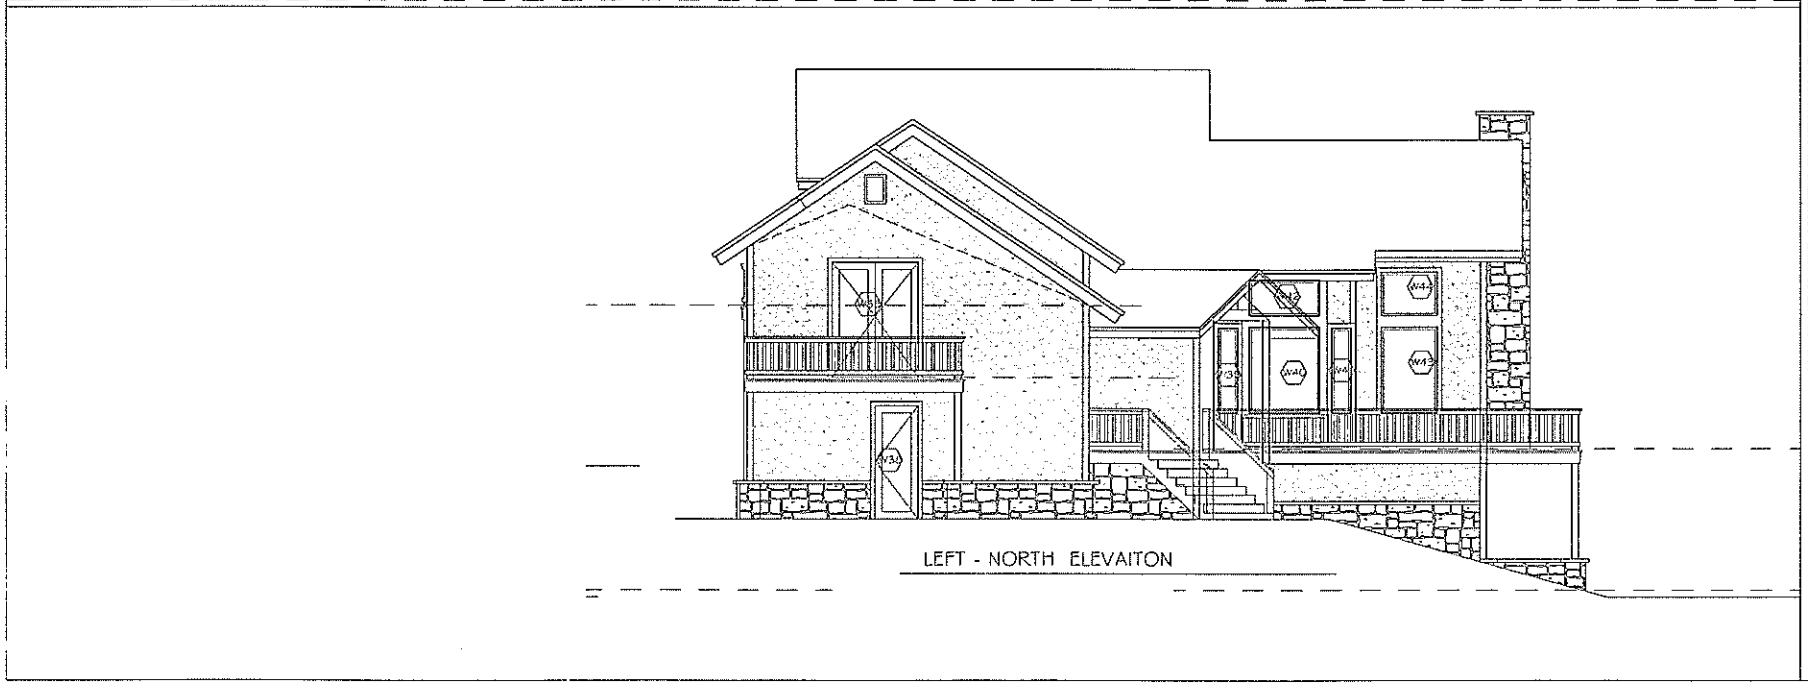

LEFT - NORTH ELEVAITON

WEISSHAAR DESIGNS Inc.
Architects
P.O. Box 772259 Steamboat Springs, Colorado 80477
(970) 879-7311
FAX (970) 879-4209

WENTZEL RESIDENCE
NEW SINGLE FAMILY RESIDENCE
LOT 24 DEERWOOD RANCHES
STEAMBOAT SPRINGS, COLORADO

DRAWN BY: LCS
CHECKED BY: LCS

NO	REVISION	DATE

NOTE	DATE

WEST ELE. EXTERIOR ELEVATION

SCALE 1/4" =1'-0"

PLOT DATE 6-20-04

FILE REFERENCE NEW

A3.2

OF

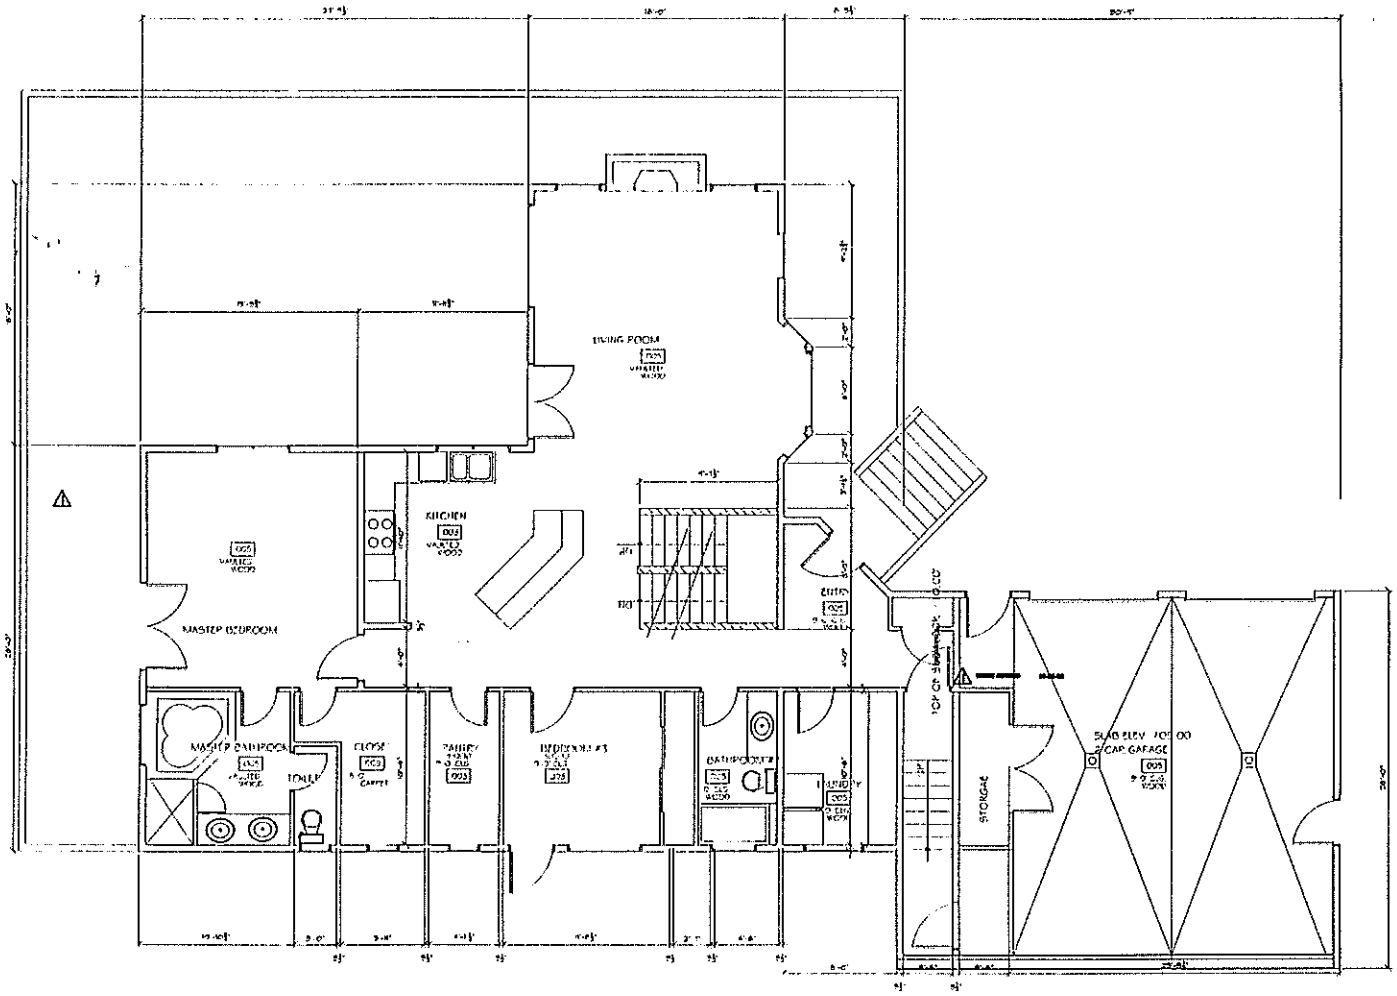

MAIN FLOOR PLAN

PLAN TOTALS	1676 SF	LIVING
	384 SF	COVERED DECK
	814 SF	UNCOVERED DECK
	750 SF	GARAGE AND MECHANICAL

WEISSHAAR DESIGNS Inc.
Architects

WENTZEL RESIDENCE
NEW SINGLE FAMILY RESIDENCE
LOT 24 DEERWOOD RANCHES
STEAMBOAT SPRINGS, COLORADO

SCALE 1/4" =1'-0"

A2.1

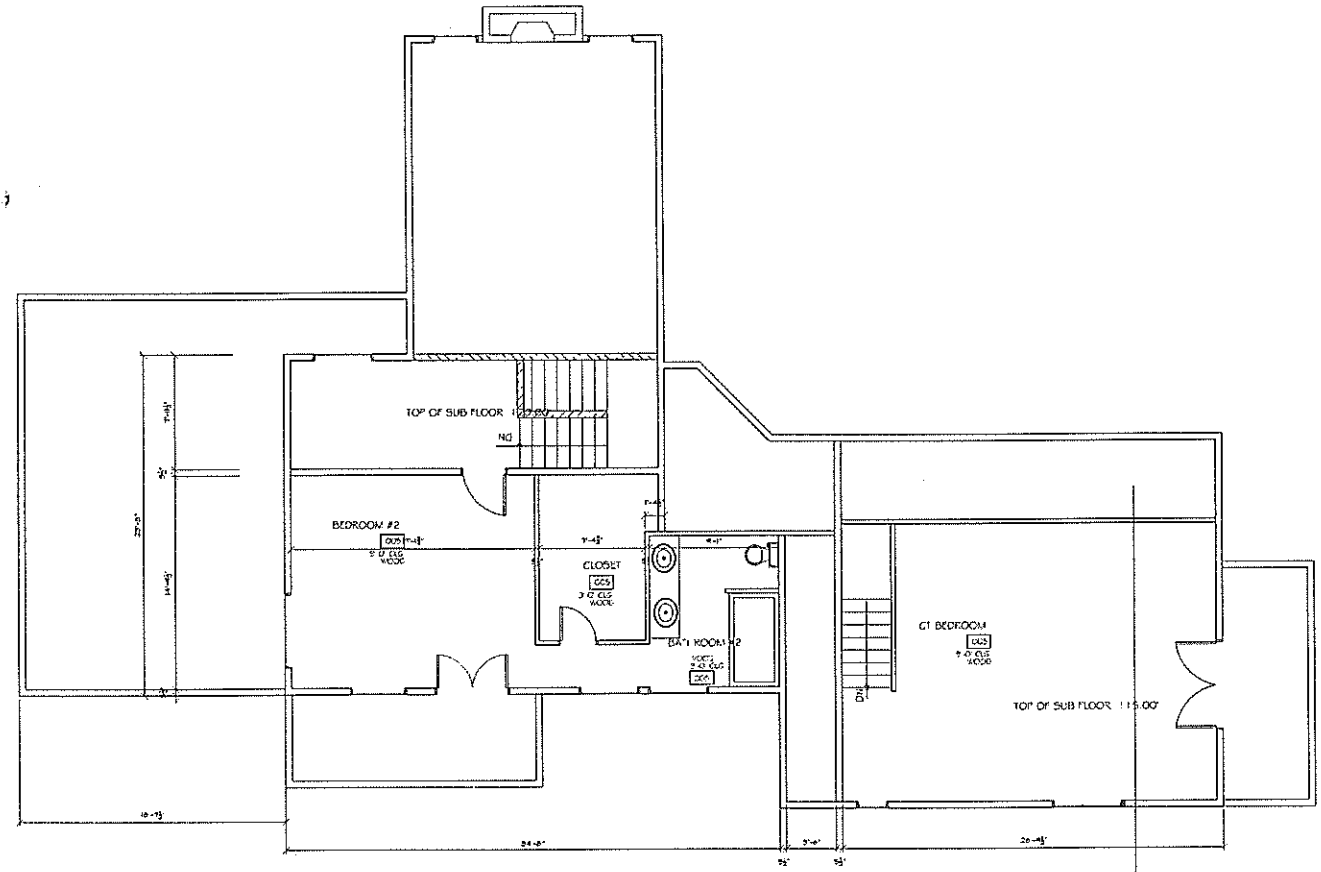

UPPER FLOOR

PLAN NORTH

514 SF LIVING

742 SF CARE TAKER LIVING

WEISSHAAR DESIGNS Inc.
Architects
P.O. Box 772259 Steamboat Springs, Colorado 80477
(970) 879-1921
FAX (970) 879-4208

WENTZEL RESIDENCE
NEW SINGLE FAMILY RESIDENCE
LOT 24 DEERWOOD RANCHES
STEAMBOAT SPRINGS, COLORADO

JOB NO.
DRAWN BY: LES
CHECKED BY: LES

NO.	REVISION	BY

DATE	BY

SHEET TITLE: FLOOR PLANS

SCALE 1/4" =1'-0"

PLOT DATE 6-20-04

FILE REFERENCE NEW

A2.2

THIS DRAWING IS AN INSTRUMENT OF SERVICE AND THE PROPERTY OF WEISSHAAR DESIGNS INC. AND SHALL REMAIN THEIR PROPERTY. THE USE OF THIS DRAWING SHALL BE RESTRICTED TO THE ORIGINAL SITE FOR WHICH IT WAS PREPARED AND PUBLICATION THEREOF IS EXPRESSLY LIMITED.

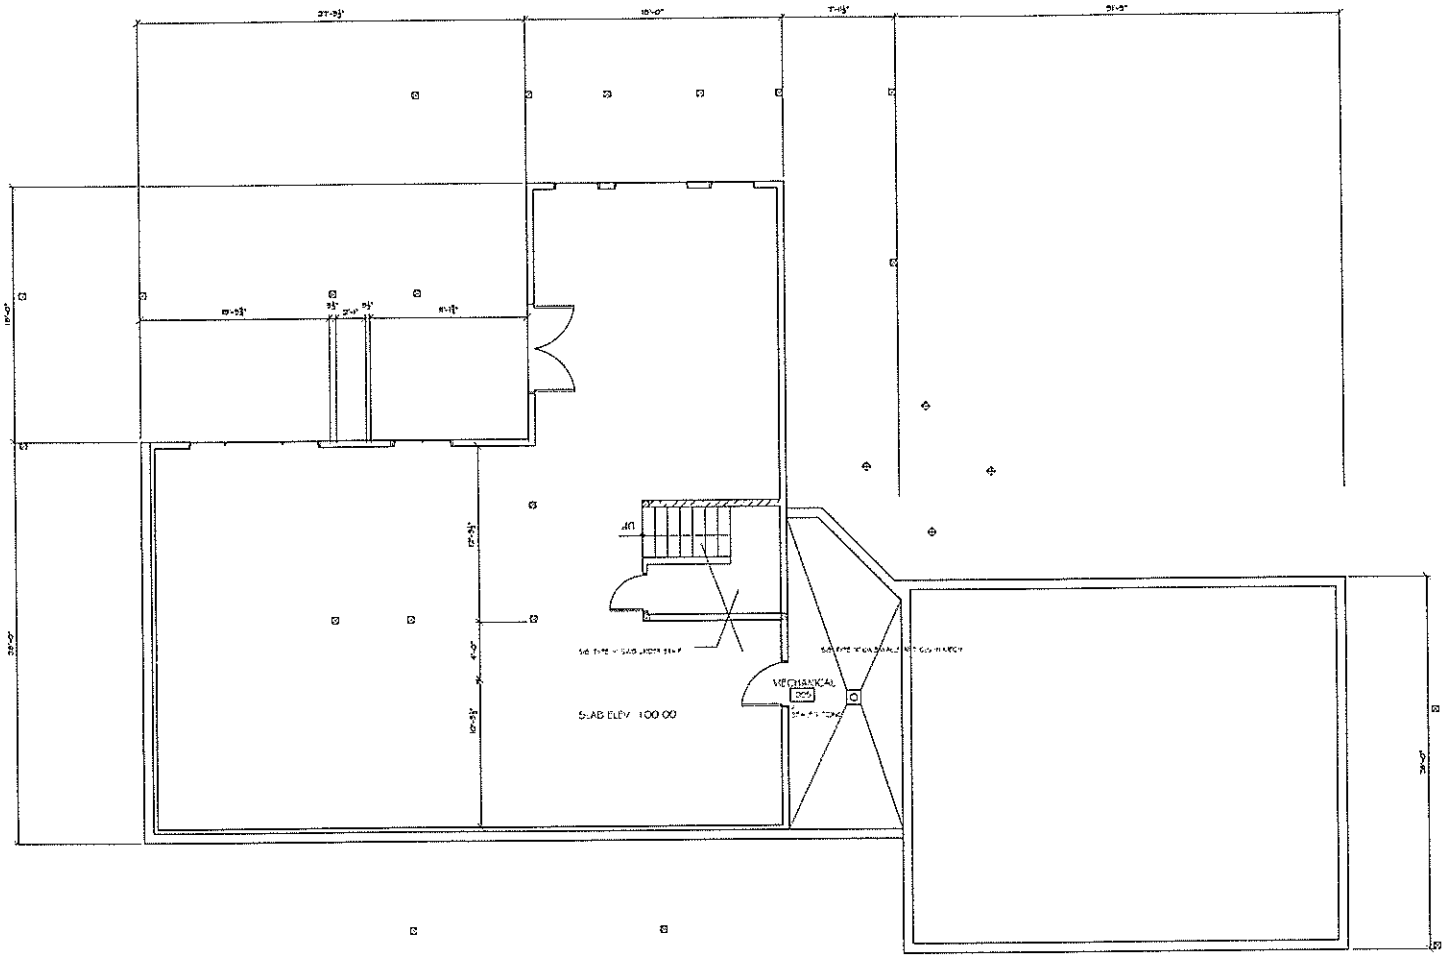

BASEMENT

PLAN NORTH 1676 SF LIVING

WEISSHAAR DESIGNS Inc.
Architects
P.O. Box 770255 Steamboat Springs, Colorado 80487
(970) 879-4977
FAX (970) 879-4328

WENTZEL RESIDENCE
NEW SINGLE FAMILY RESIDENCE
LOT 24 DEERWOOD RANCHES
STEAMBOAT SPRINGS, COLORADO

JOB NO.
DRAWN BY: LES
CHECKED BY:

NO.	REVISION	DATE
1	[illegible]	[illegible]

	APPR.	DATE

SHEET TITLE
FLOOR PLANS

SCALE: 1/4" = 1'-0"

PLOT DATE: 6-23-04

FILE NUMBER: NEW

A2.3

OF