DOMBEY RESIDENCE

Lake Catamount

Site Grading Exhibit
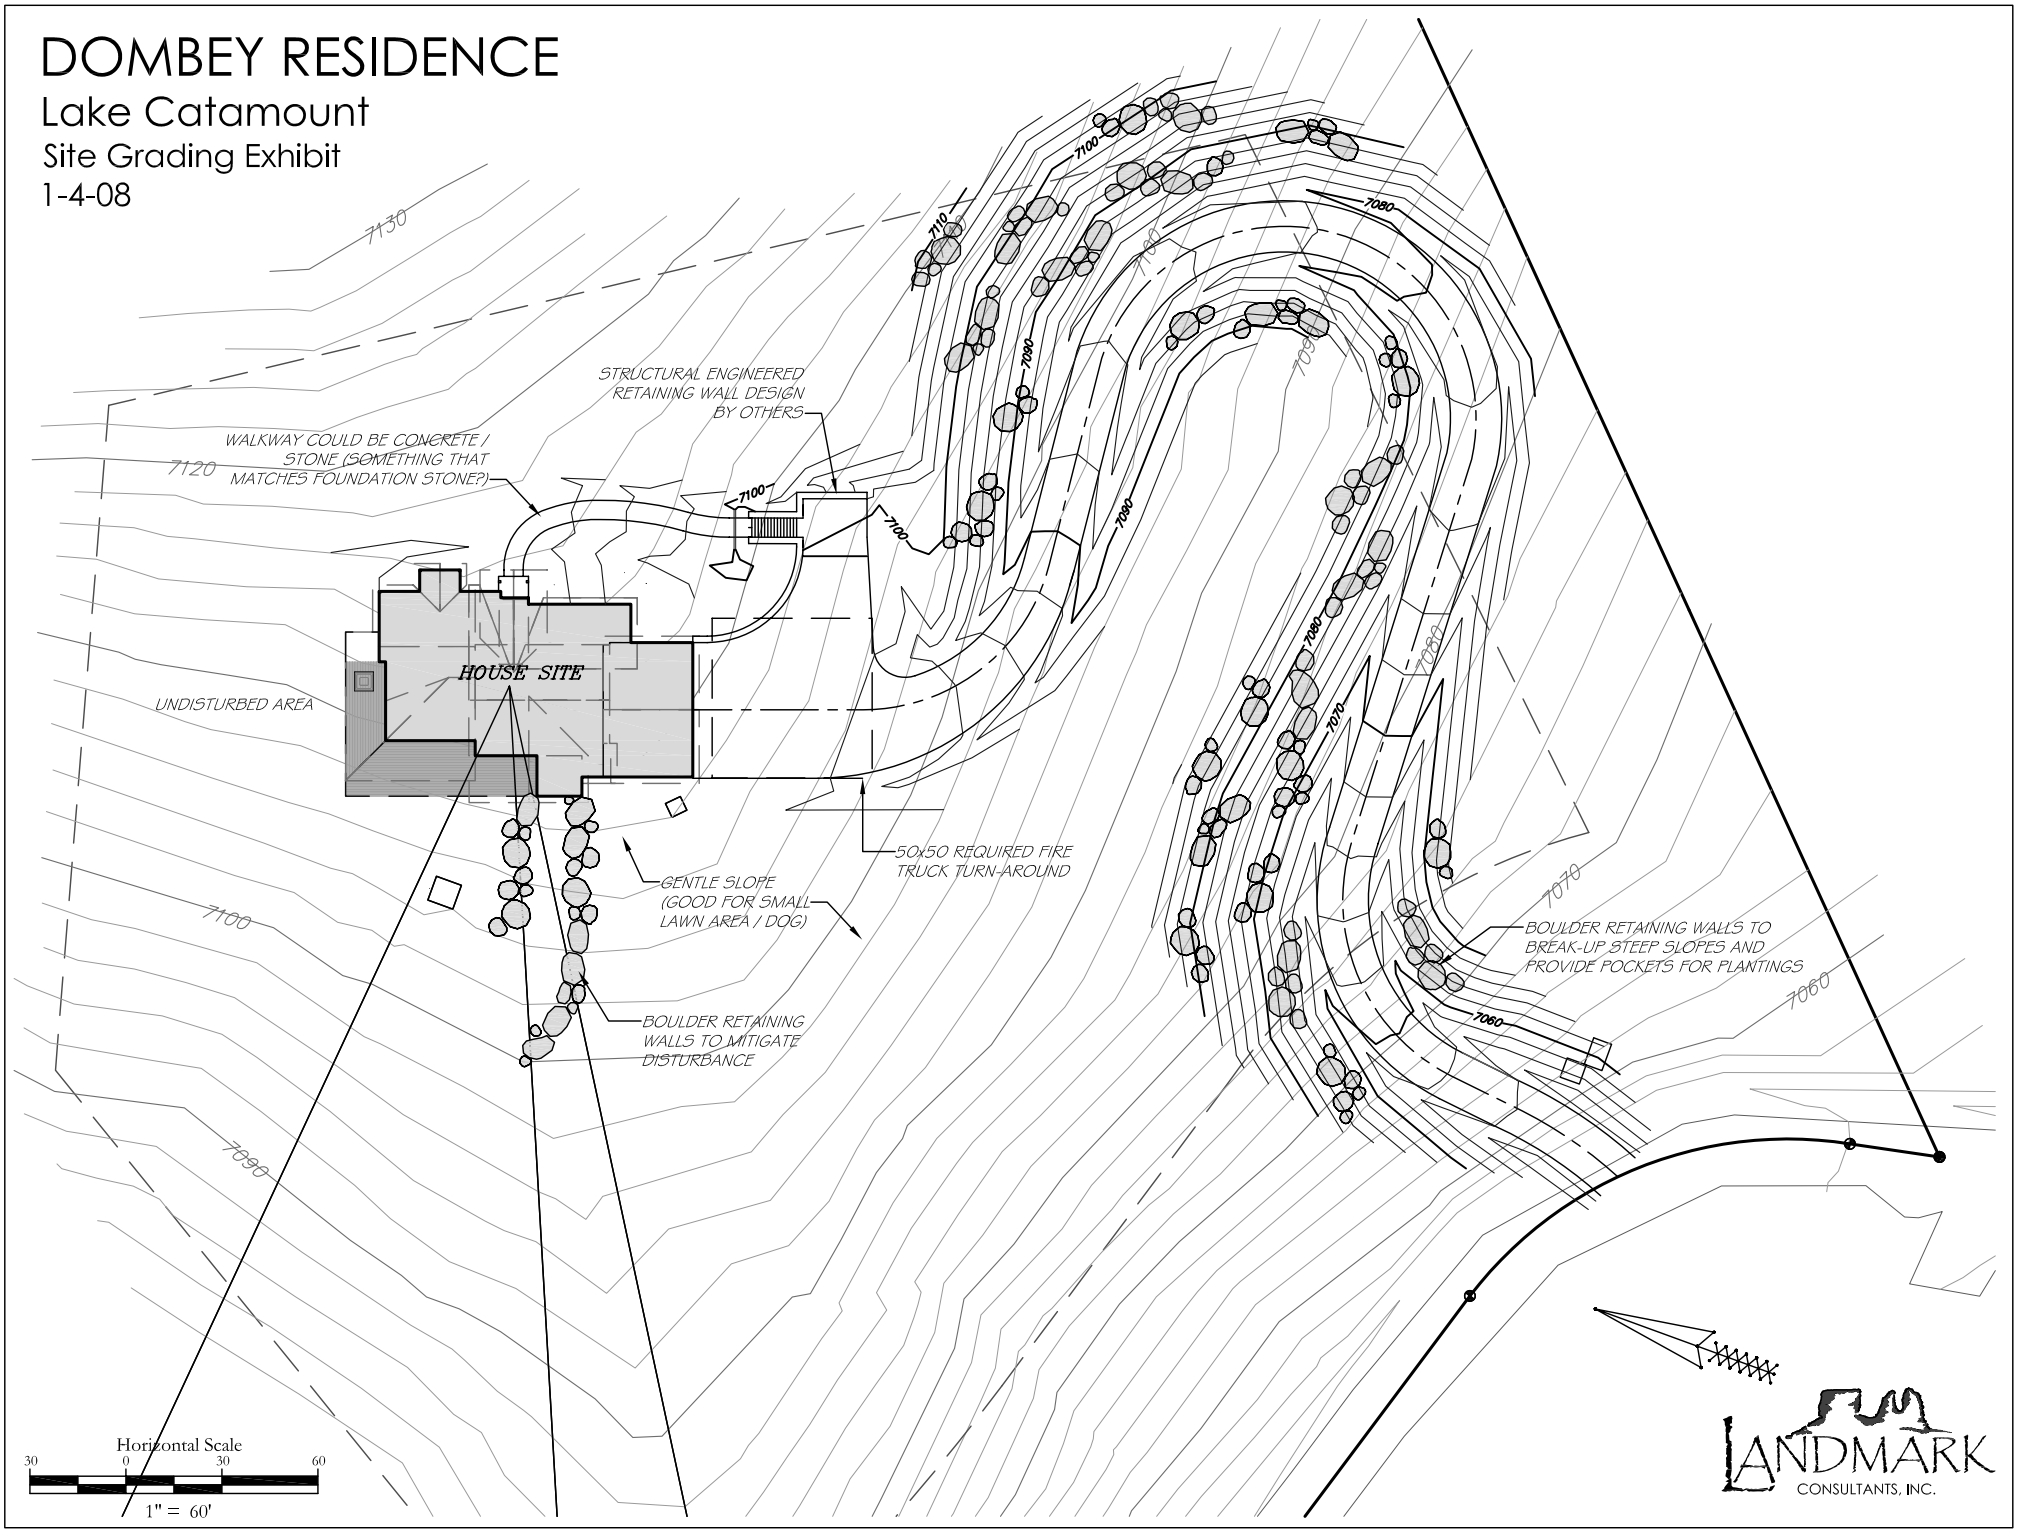
1-4-08